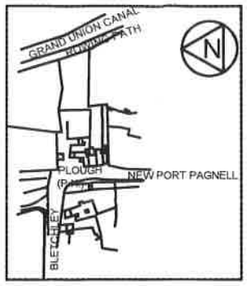

LOCATION PLAN
SCALE 1:2500

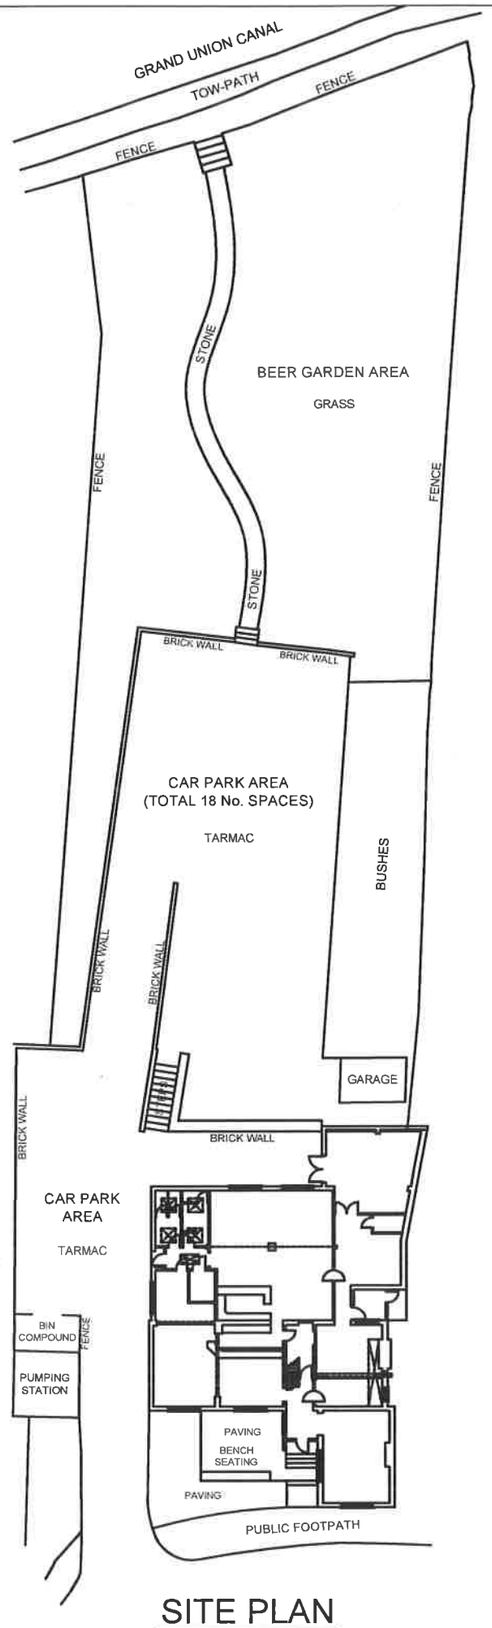

SITE PLAN
SCALE 1:200

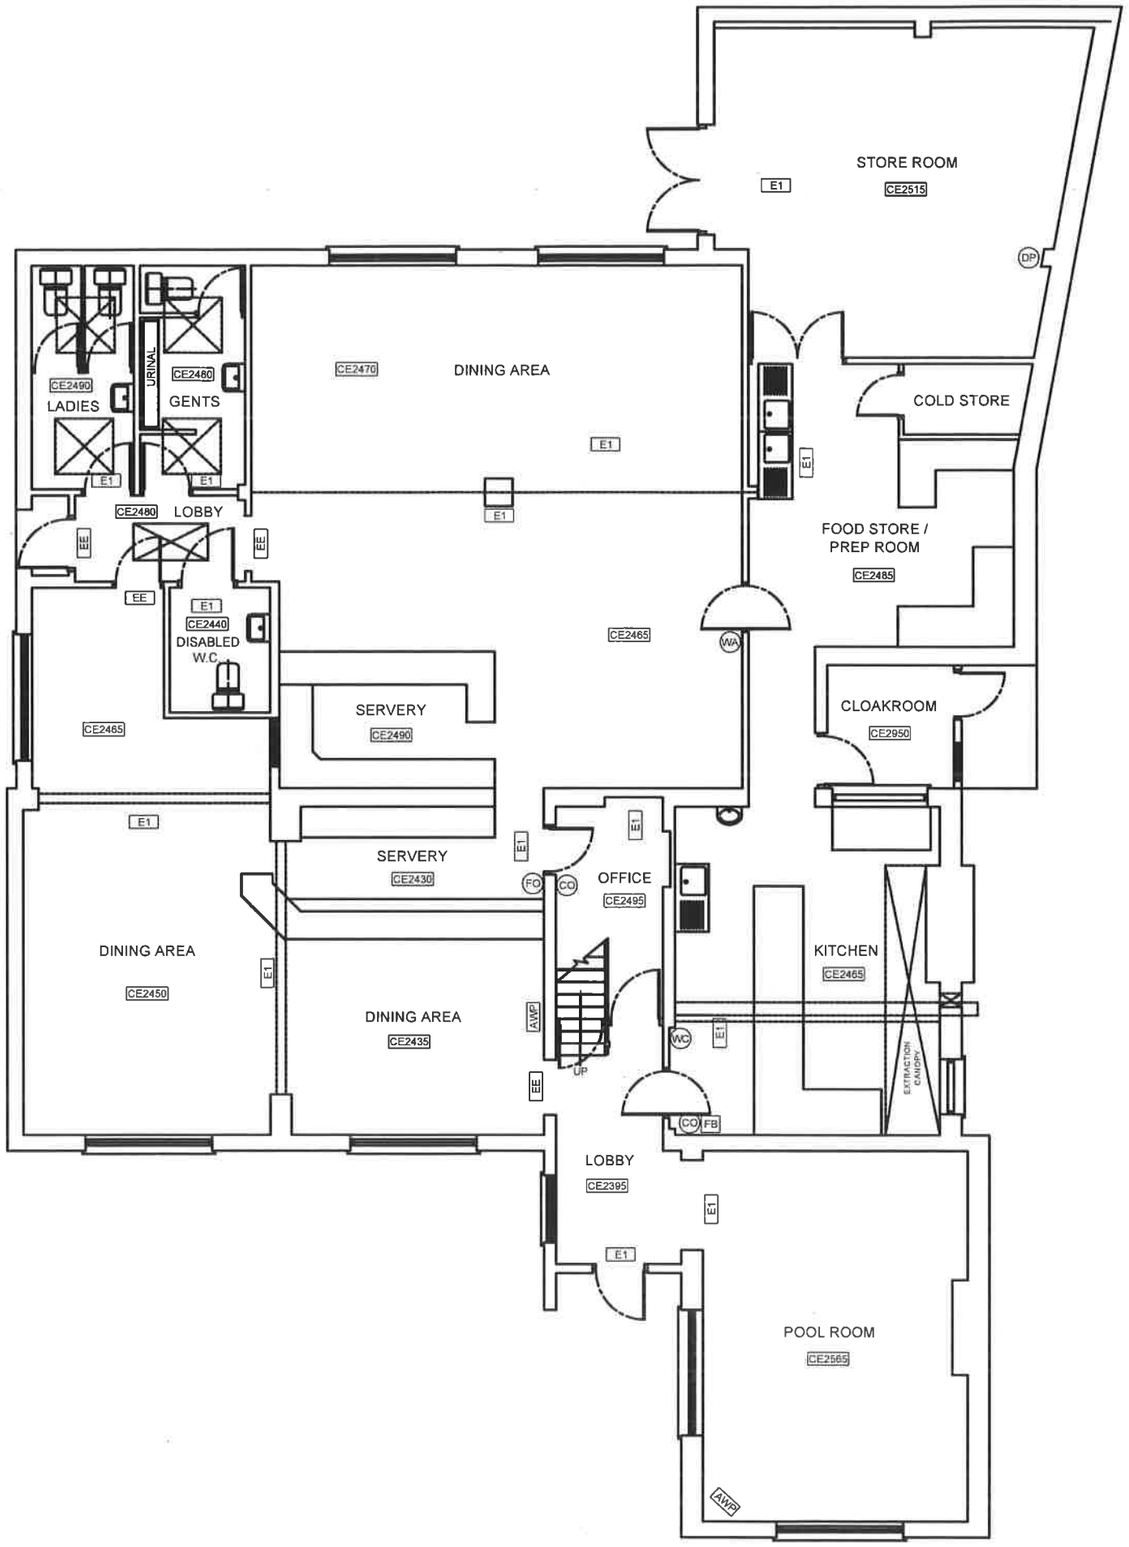

EXISTING GROUND FLOOR PLAN 2005
SCALE 1:50

NOTE:
Do not scale off this drawing. All dimensions to be checked on site by the Contractor. Any discrepancy to be reported to the Architect.

KEY

N1	General Fire Notice
N2	Staff Fire Notice
N3	'Fire Door Keep Locked' sign
N4	'Fire Exit Keep Clear' sign
N5	'Fire Door Keep Closed' sign
FB	Fire Blanket
DP	Dry Powder Fire Extinguisher
CO	Carbon Dioxide Fire Extinguis
FO	Foam Fire Extinguisher
WA	Water Fire Extinguisher
WC	Wet Chemical Fire Extinguish
E1	Emergency Light Fitting
EE	Emergency Exit Sign
H	Heat Detector
S	Smoke Detector
	Break Glass Call Point
	Fire Alarm Sounder
FAP	Fire Alarm Panel
AWP	Amusement with Prizes
SWP	Skill with Prizes
ATM	Cash machines
PP	Pay Phone
CE2860	Ceiling Height

CHARLES WELLS
PROPERTY SERVICES DEPARTMENT
THE BREWERY, HAVELOCK STREET,
BEDFORD MK40 4LU
Tel.01234 272766 Fax.01234 761066

HOUSE
THE PLOUGH, P.H.
SIMPSON,
NR. BLETCHLEY

DRAWING
EXISTING GROUND FLOOR PLAN

SCALE	1:50
DATE	FEBRUARY 2005
DRAWN BY	CPS

DRAWING No.
P7–6 A